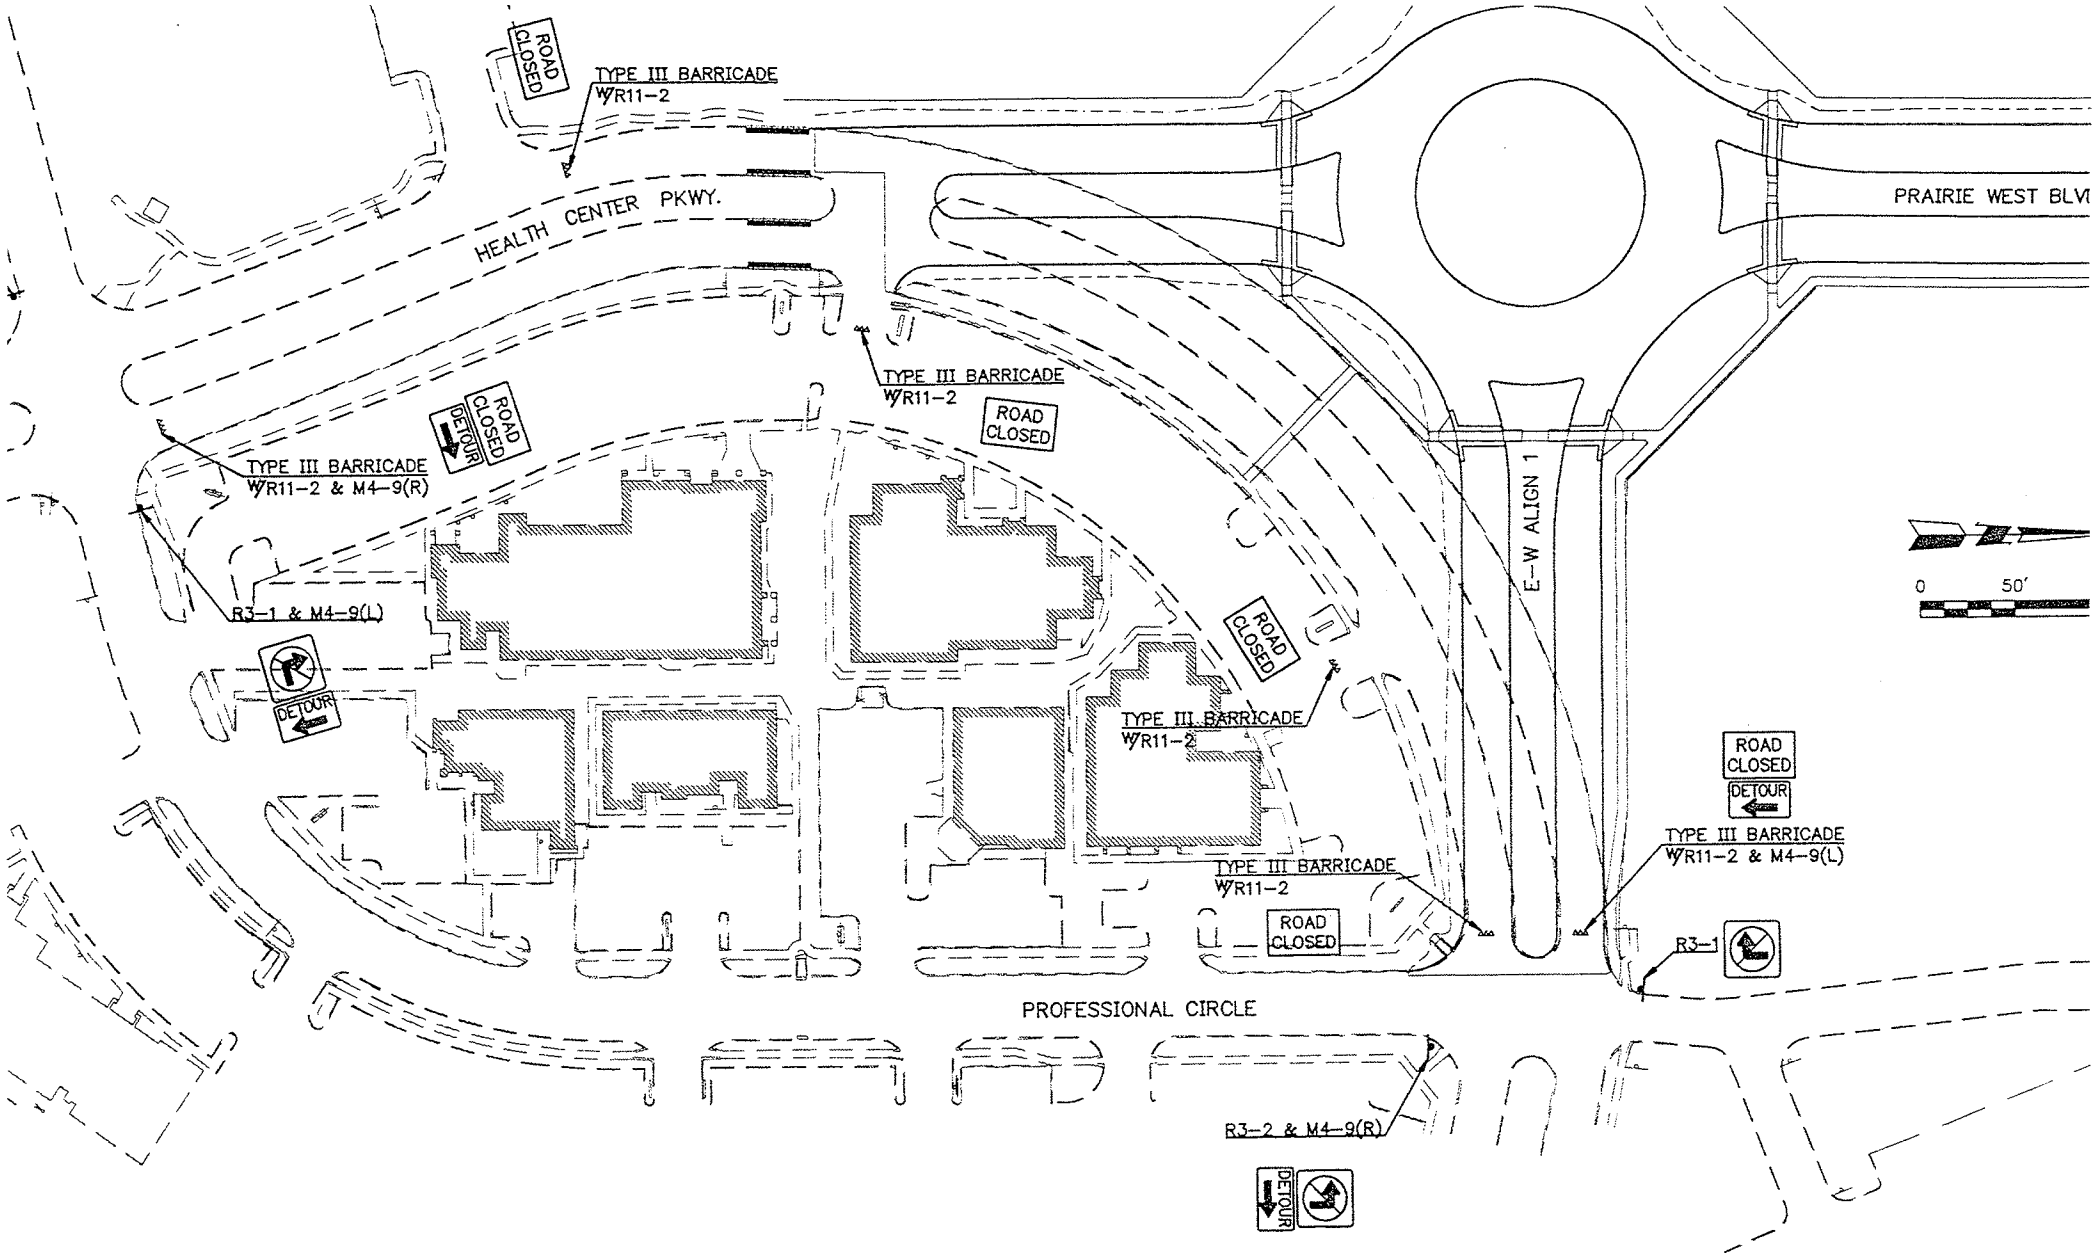
ROAD CLOSED
TYPE III BARRICADE W/R11-2
HEALTH CENTER PKWY.
PRAIRIE WEST BLVD
TYPE III BARRICADE W/R11-2
ROAD CLOSED
ROAD CLOSED DETOUR
TYPE III BARRICADE W/R11-2 & M4-9(R)
R3-1 & M4-9(L)
DETOUR
E-W ALIGN 1
0 50'
ROAD CLOSED
TYPE III BARRICADE W/R11-2
ROAD CLOSED DETOUR
TYPE III BARRICADE W/R11-2 & M4-9(L)
TYPE III BARRICADE W/R11-2
ROAD CLOSED
R3-1
PROFESSIONAL CIRCLE
R3-2 & M4-9(R)
DETOUR