Page 32

RANCHWOOD HILLS ADDITION

SECTION FIVE

PART OF THE SW 1/4, SEC. 16, T12N, R5W, I.M.

YUKON, OKLAHOMA

State of Oklahoma }
Canadian County } SS
Filed for record May 14 19 91
at 1:15 P. M and recorded in
Book 4 Page 32
Fee $ 5.00
FRANCES C. BREMSETH
COUNTY CLERK
By Kelly Hawker Deputy

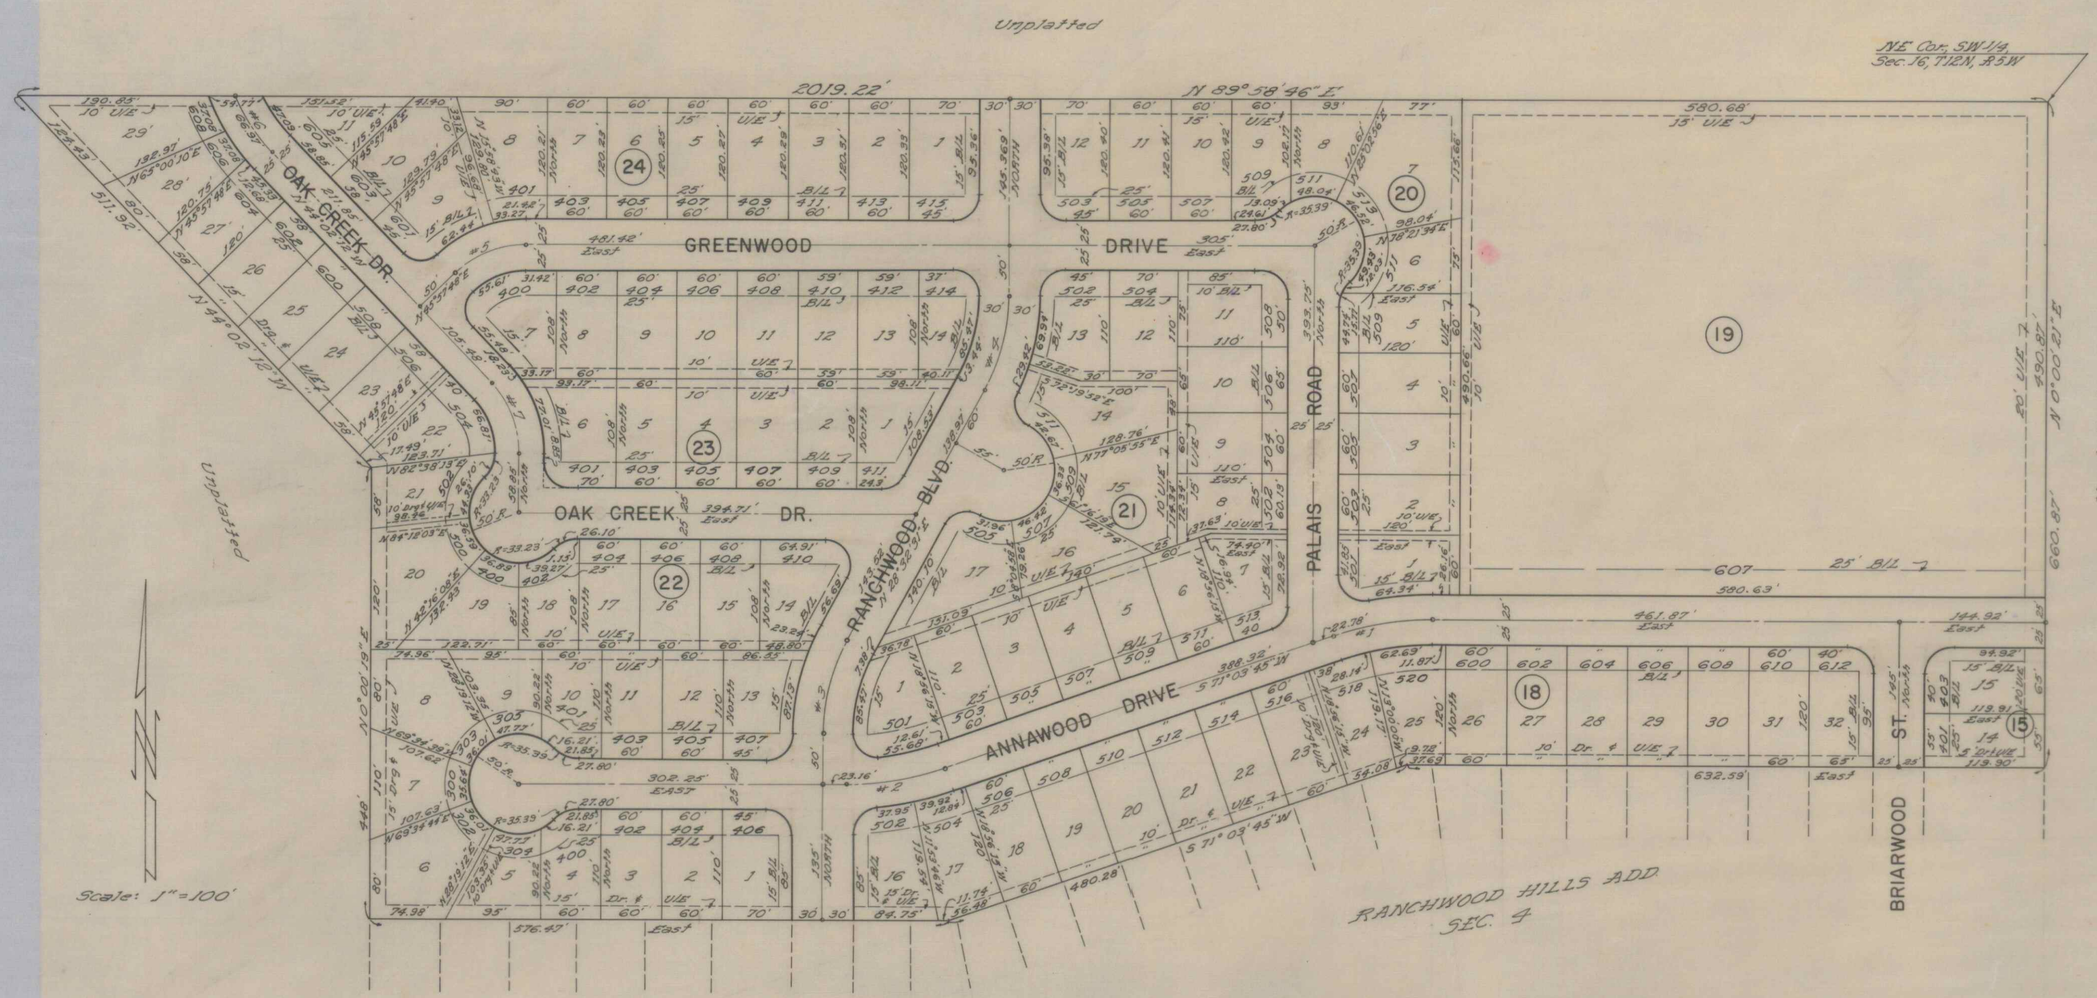

NOTE: All Block Corners Have a 25' Radius Unless Otherwise Noted.

℄ CURVE DATA

Curve No.	Δ	T.	L.	R.
1	18°56'15"	50'	99.09'	299.80'
2	18°56'15"	50'	99.09'	299.80'
3	28°32'31"	50'	97.92	196.57'
4	28°32'31"	50'	97.92'	196.57'
5	45°57'48"	40'	75.66'	94.32'
6	20°09'08"	33.83	66.97'	190.41'
7	44°02'12"	40'	76.02'	98.91'

DAVILA ENGINEERING CO.
7300 NW 23 Bethany, Okla.

Sh. 2 of 2